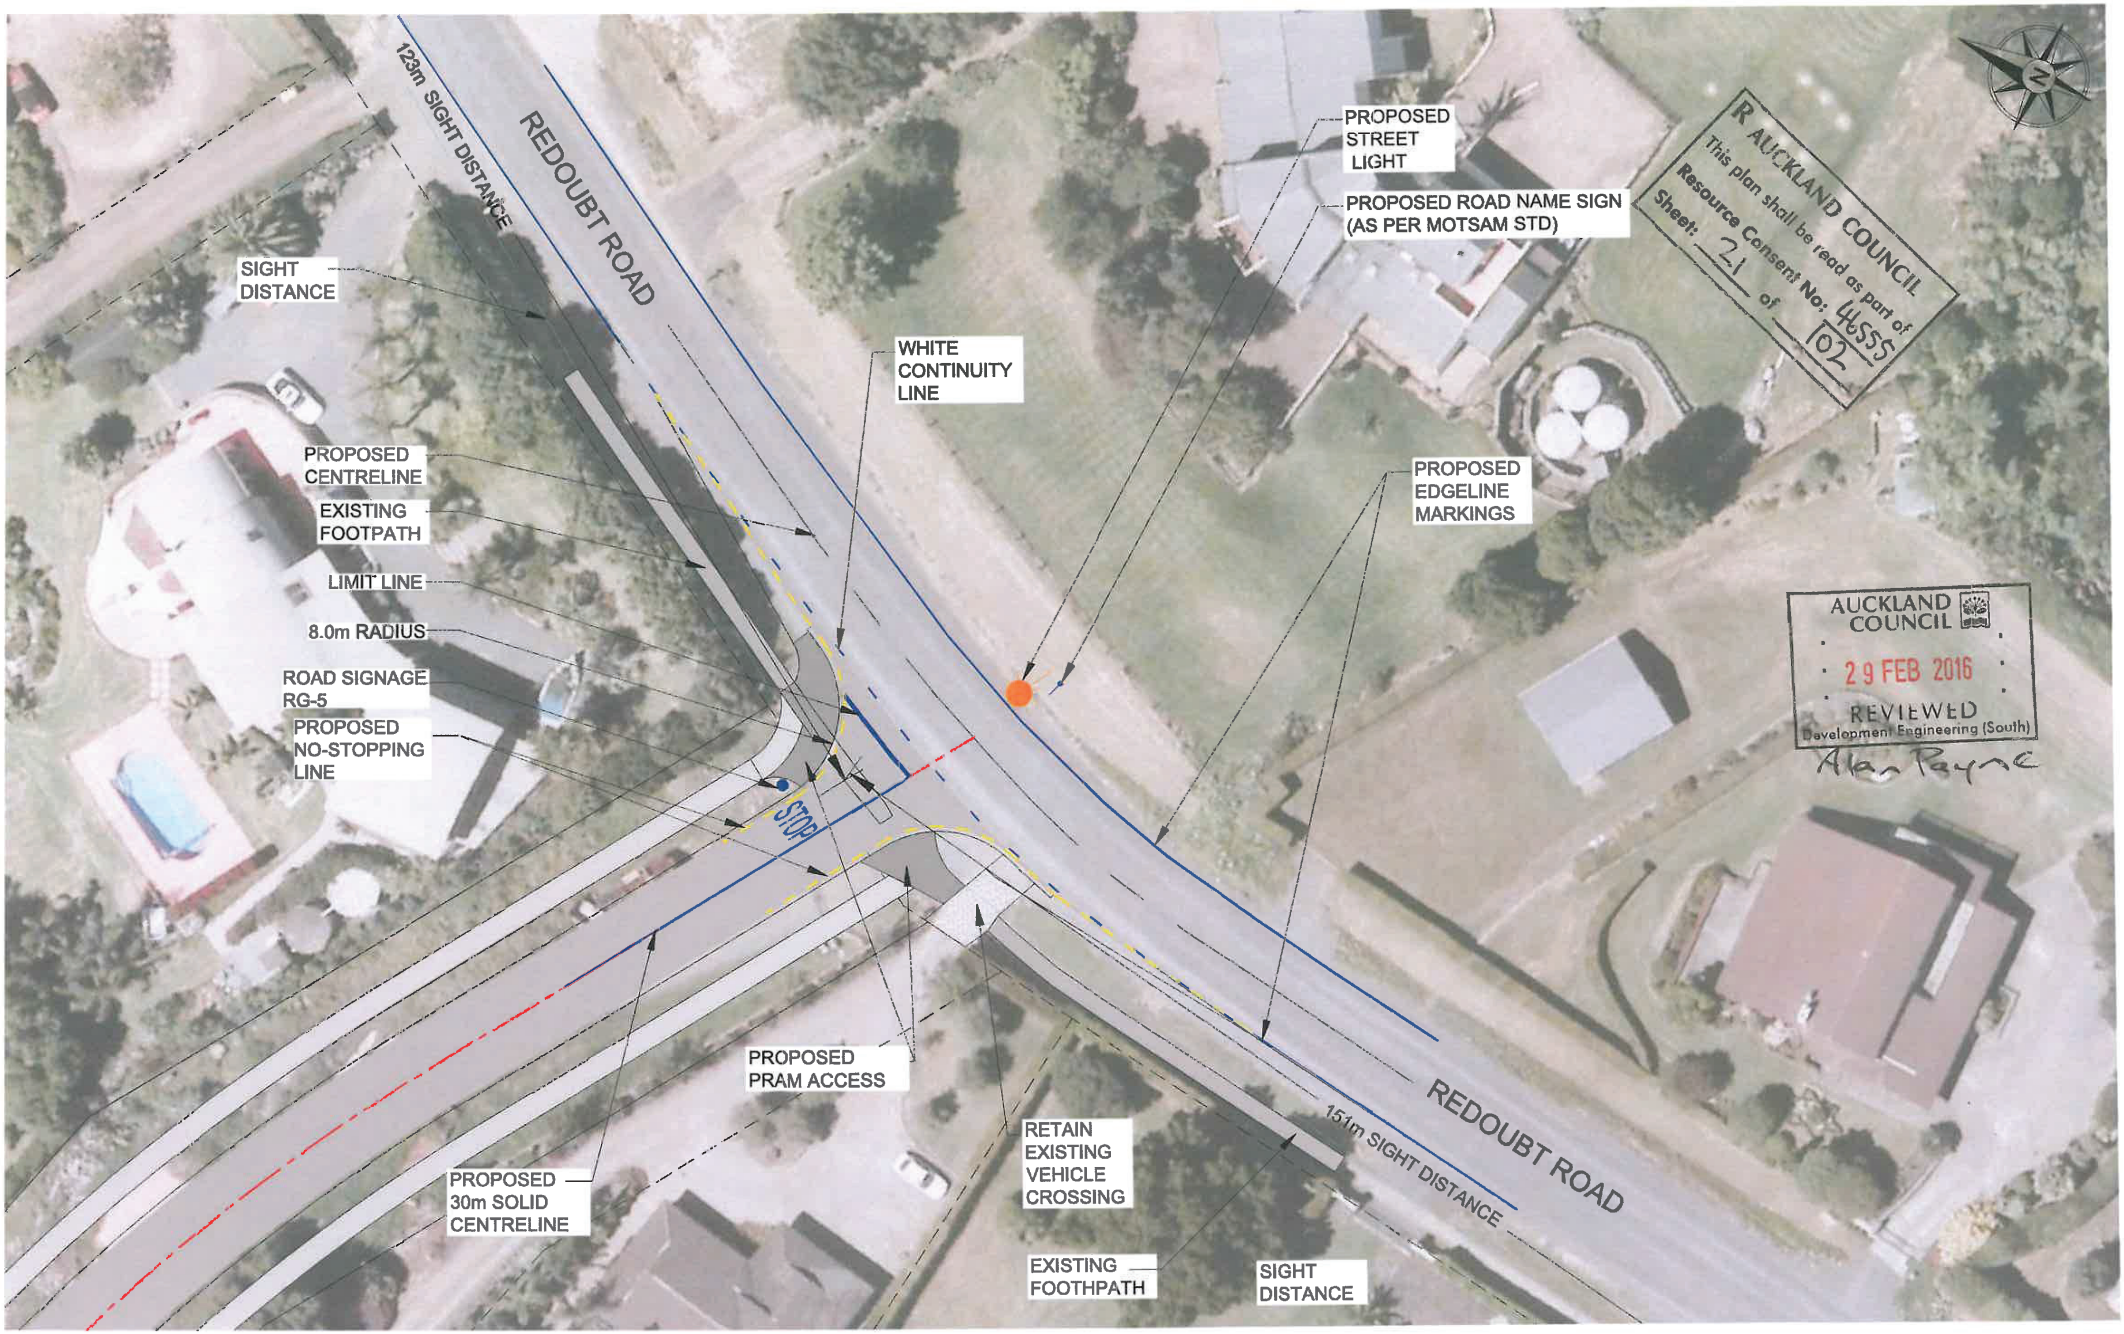

REV	DESCRIPTION	BY	DATE
-	FIRST ISSUE	VMS	20/02/15
2	S92 RESPONSE	JKLM	01/07/15

ORIGINATOR: VMS | DATE: | SIGNED: | PLOT BY:
DRAWN: JKLM | DATE: 20/02/15 | SIGNED: | PLOT DATE: 06/01/16
CHECKED: | DATE: | SIGNED: | SURVEY BY:
APPROVED: | DATE: | SIGNED: | SURVEY DATE:

THIS DRAWING AND DESIGN REMAINS THE PROPERTY OF, AND MAY NOT BE REWORKED OR ALTERED, WITHOUT THE WRITTEN PERMISSION OF McKENZIE AND COMPANY CONSULTANTS LIMITED. NO LIABILITY SHALL BE ACCEPTED FOR THE UNAUTHORISED USE OF THIS DRAWING.

ALL DIMENSIONS TO BE CHECKED; DO NOT SCALE FROM DRAWING

PROJECT: NORTHRIDGE ESTATES COUNTRYSIDE TRANSITION

MURPHYS DEVELOPMENT LTD.

TITLE: ROADING PLANS SHEET 3 OF 3

McKENZIE&CO CONSULTANTS LTD

ISSUE STATUS: FOR CONSENT APPLICATION

PROJECT NO: 1014 | SCALES: 1:200 @ A1, 1:400 @ A3 | A1

DRAWING NO: RD 004 | REV: 2

2016-01-06 08:52:19

REFER TO APPROVED MASTER DRAWING FOR ORIGINAL SIGNATURES

J:\PROJECTS_CONFIRMED\1014_125 MURPHYS_COUNTRYSIDE TRANSITION\DRAWINGS\CONSENT PLAN SET\OCTOBER 2015\003_1014-ROADING PLAN.DWG