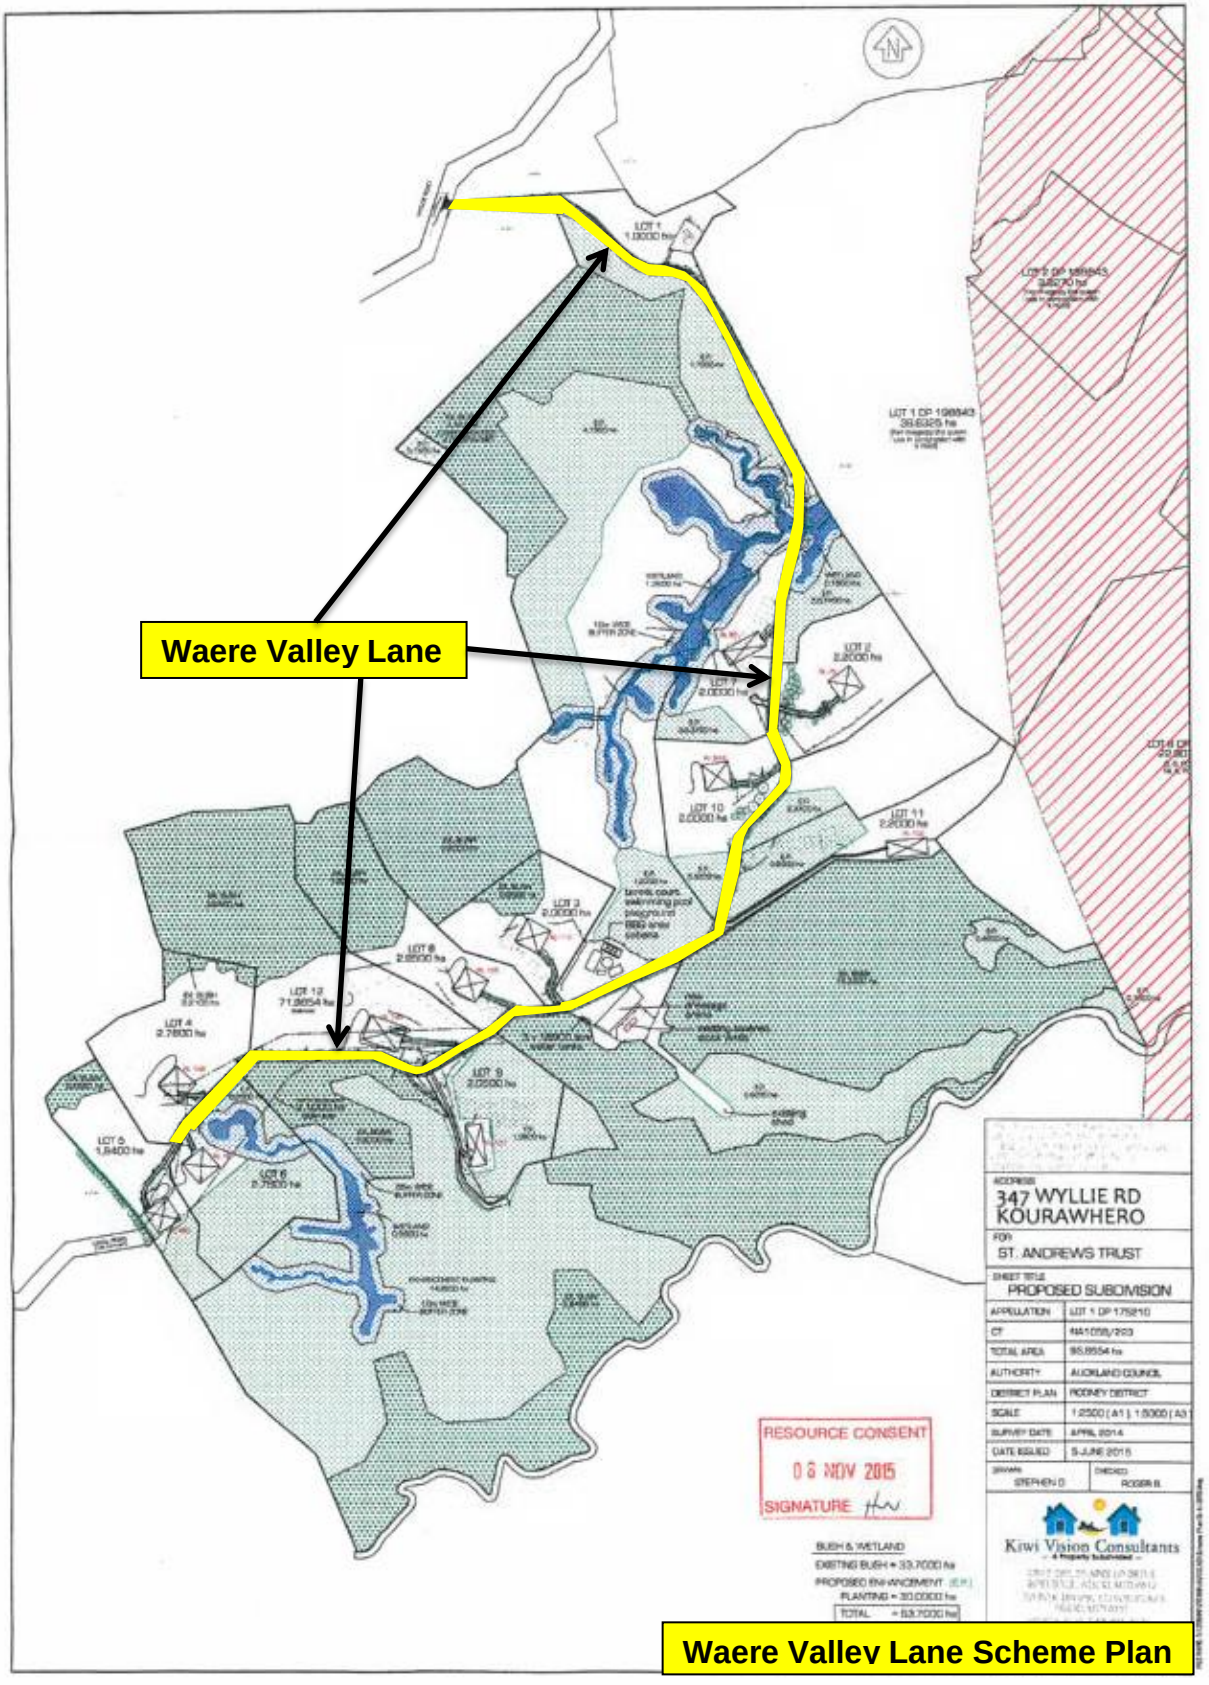

Waere Valley Lane Scheme Plan