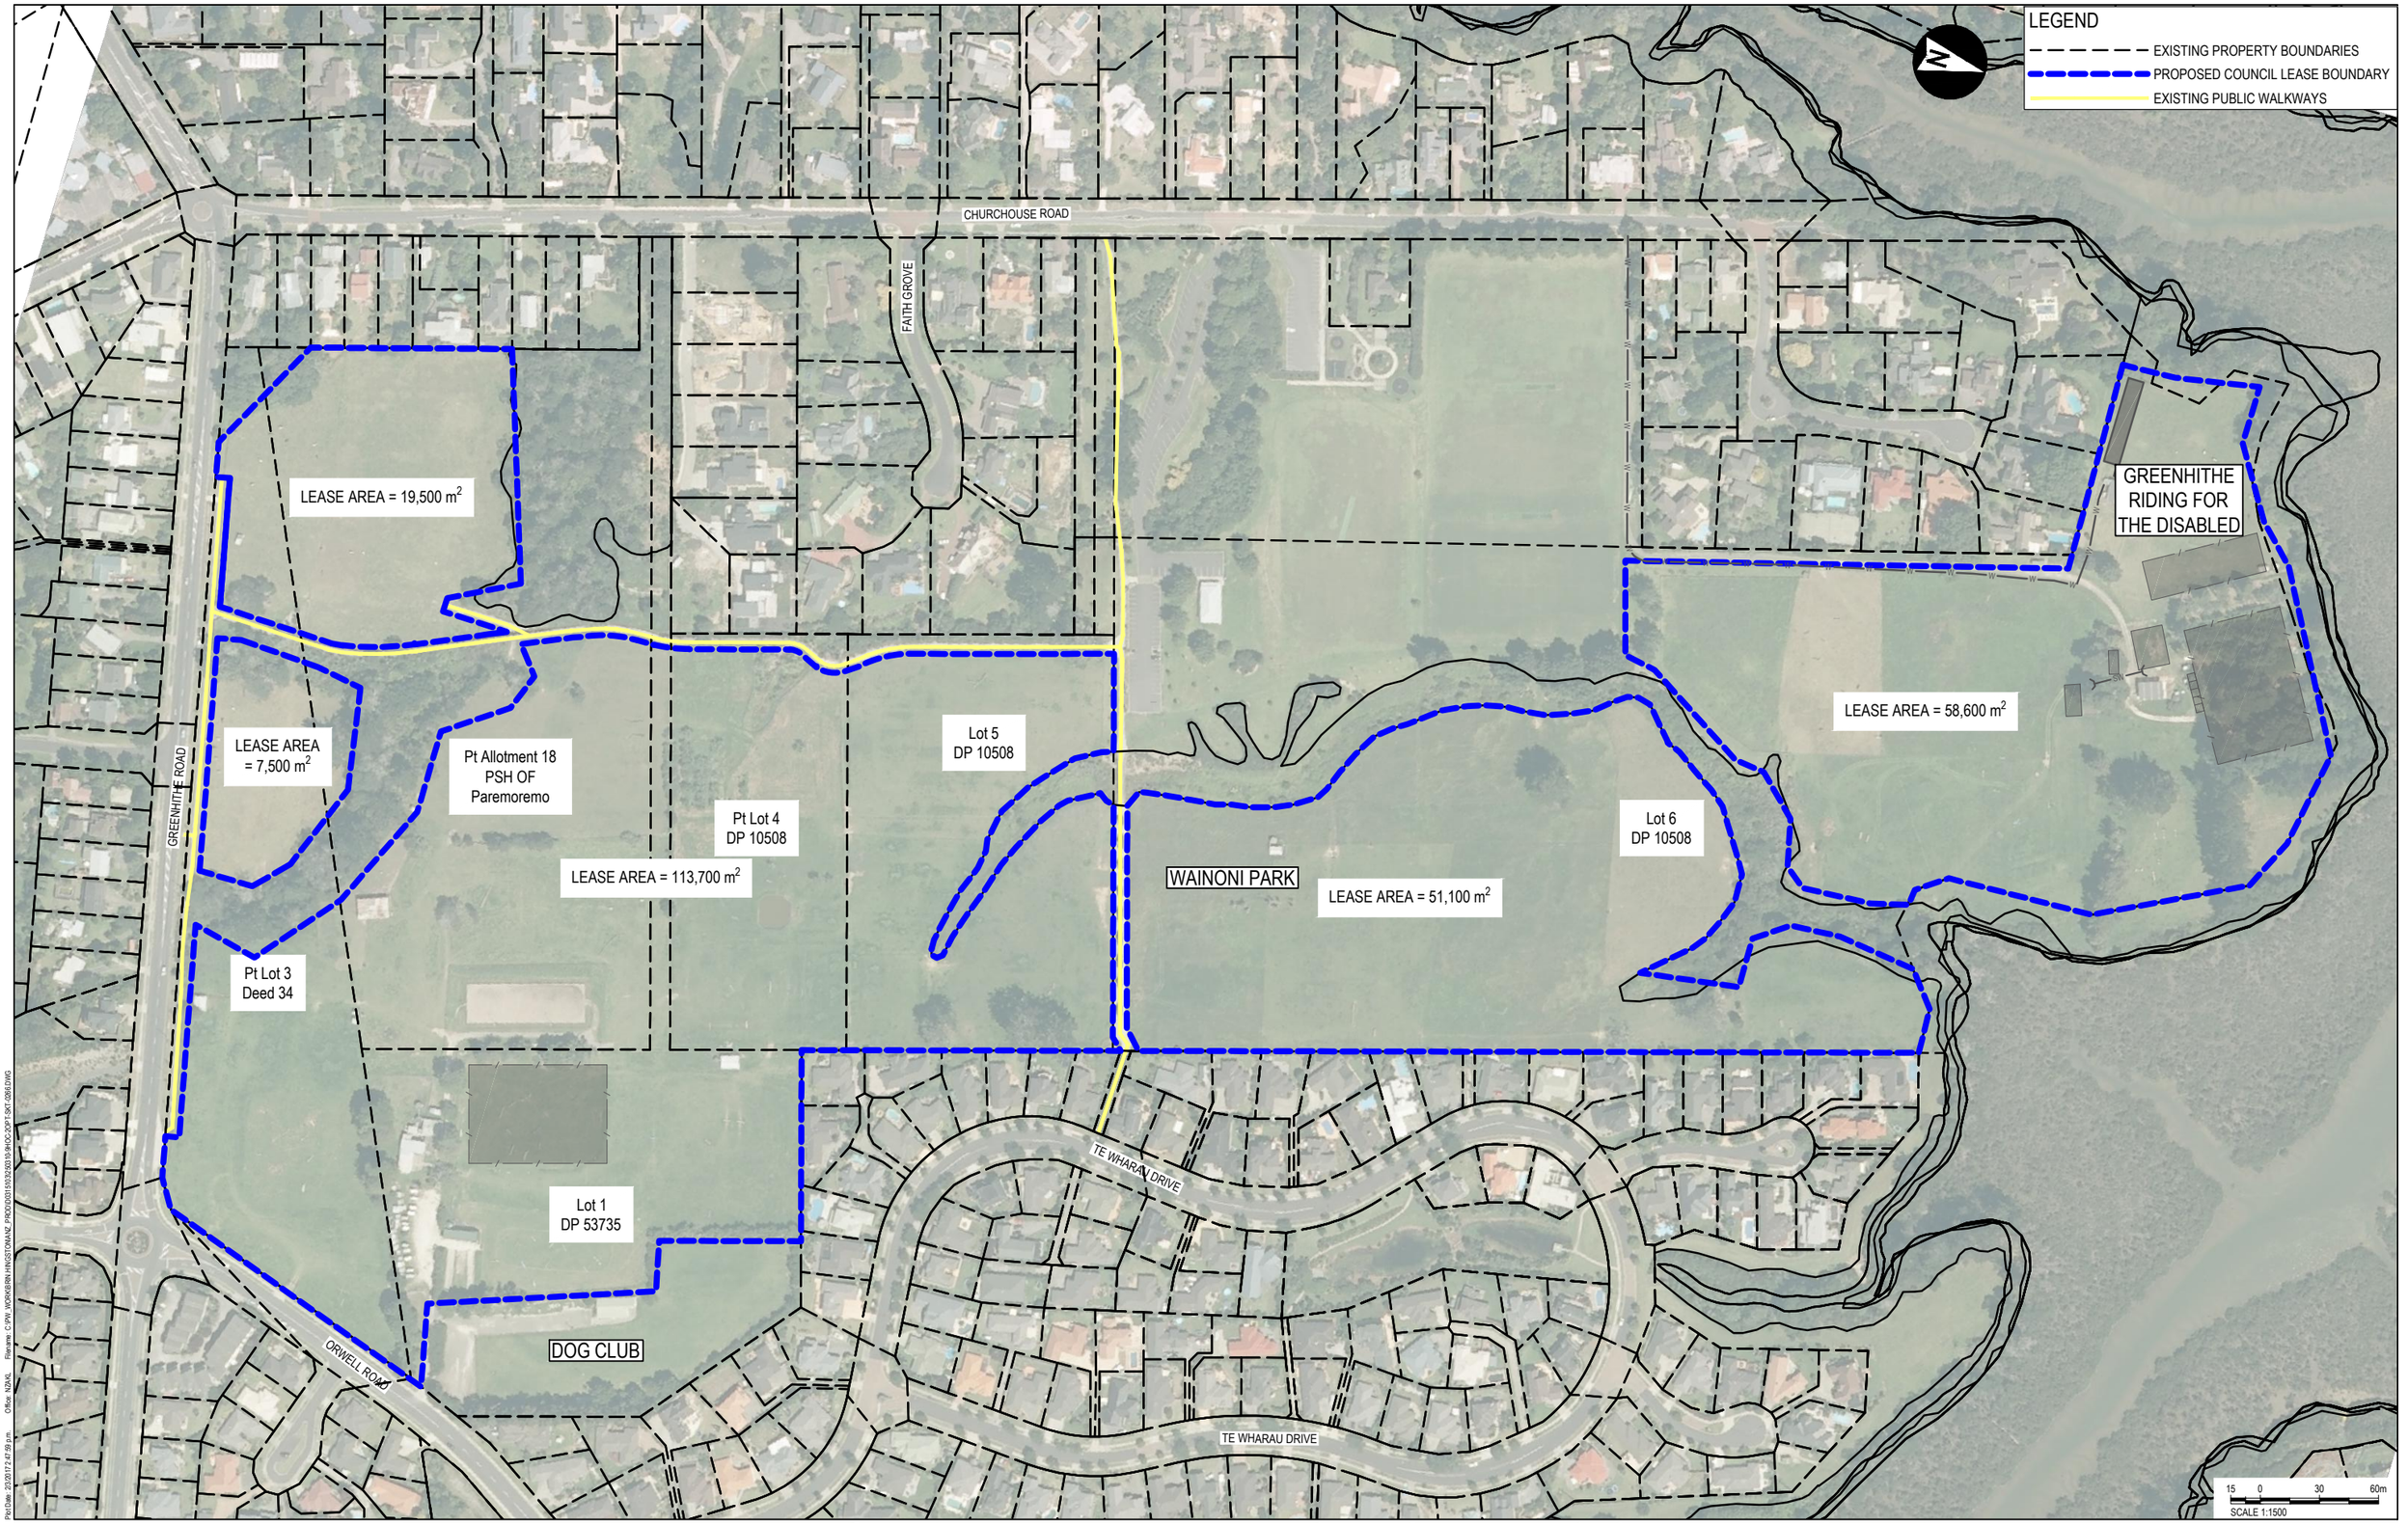


PlotDate: 23/2017 21:49 p.m. Office: NZAK Filename: C:\PW_WORK\BRIN.HINGSTON\ANZ_PROD\D0015\03\250310\9HOC\2OPT\SKT-0266.DWG

| CLIENT |
|---|
| aurecon |
| NZ TRANSPORT AGENCY WAKA KOTAHI |

| REV | DATE | REVISION DETAILS | APPROVED |
|---|---|---|---|
| A | 25/01/17 | PRELIMINARY ISSUE | C. MCGREGOR |
| B | 27/02/17 | PRELIMINARY ISSUE | C. MCGREGOR |

Working Draft

| SCALE | SIZE |
|---|---|
| 1:1500 | A1 |

| DRAWN |
|---|
| B.HINGSTON |
| DESIGNED |
| B.HINGSTON |
| CHECKED |
| C. MCGREGOR |

PRELIMINARY
NOT FOR CONSTRUCTION

| APPROVED | DATE |
|---|---|
| C. MCGREGOR | 27/02/17 |
| C. MCGREGOR | |

| PROJECT | NORTHERN CORRIDOR IMPROVEMENTS |
|---|---|
| TITLE | ROSEDALE PONY CLUB<br>WAINONI PARK RELOCATION<br>LEASING BOUNDARY |

| DRAWING No. | PROJECT No. | STAGE | WP | TYPE | NUMBER | REV |
|---|---|---|---|---|---|---|
| | 250310 | 9HOC | 2OPT | SKT | 0266 | B |