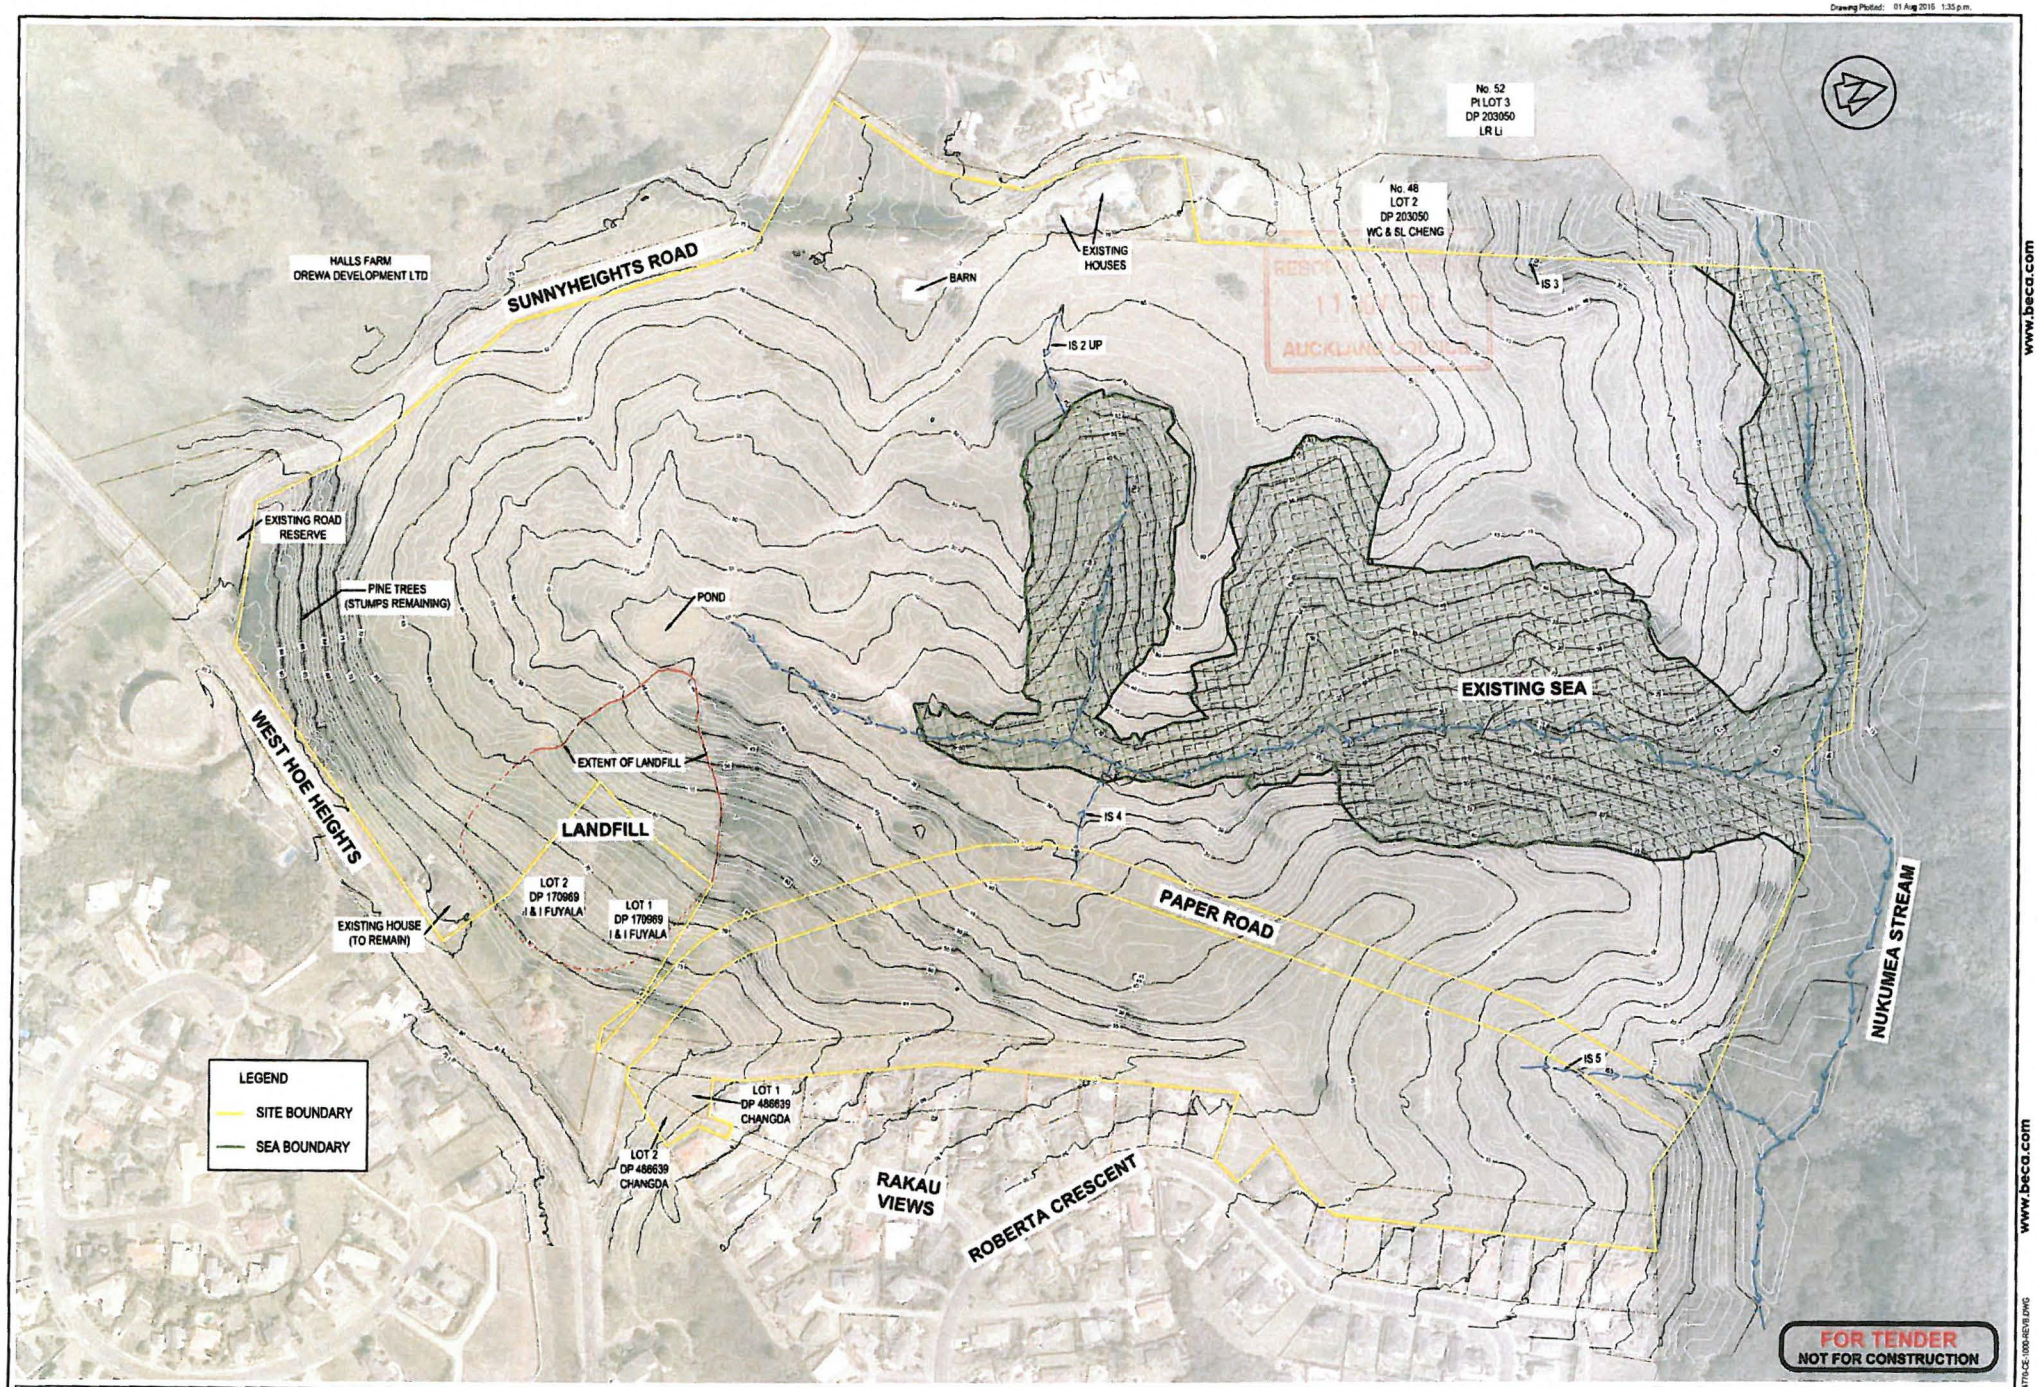

No.	Revision	By	Chk	Appd	Date
0A	ISSUED FOR TENDER - DETAIL DESIGN STAGE 1	RF	RM	RM	08.08.16
0	REVISED FOR TENDER ISSUE	RF	RM	RM	13.07.16
A	FOR RESOURCE CONSENT ISSUE	RF		RM	04.07.16
A	PRELIMINARY	RF		RM	17.06.16

Drawing Originator: Beca

Original Scale (A1): 1:1000
Reduced Scale (A3): 1:3000

Design	RF	28.06.16
Drawn	RF	28.06.16
Dwg Checker	RM	28.06.16
Dwg Check	RM	28.06.16

Approved for Construction* Date

* Refer to Revision 1 for Original Signature

Client: CHANGDA INTERNATIONAL NZ LTD

Project: SUNNY HEIGHTS OREWA

Title: EXISTING SITE PLAN

Discipline: CIVIL

Drawing No: 3124770-CE-1000

Rev: 0A

DO NOT SCALE

IF IN DOUBT ASK

www.beca.com

www.beca.com

Document No. 3124770-CE-1000-REV0.DWG