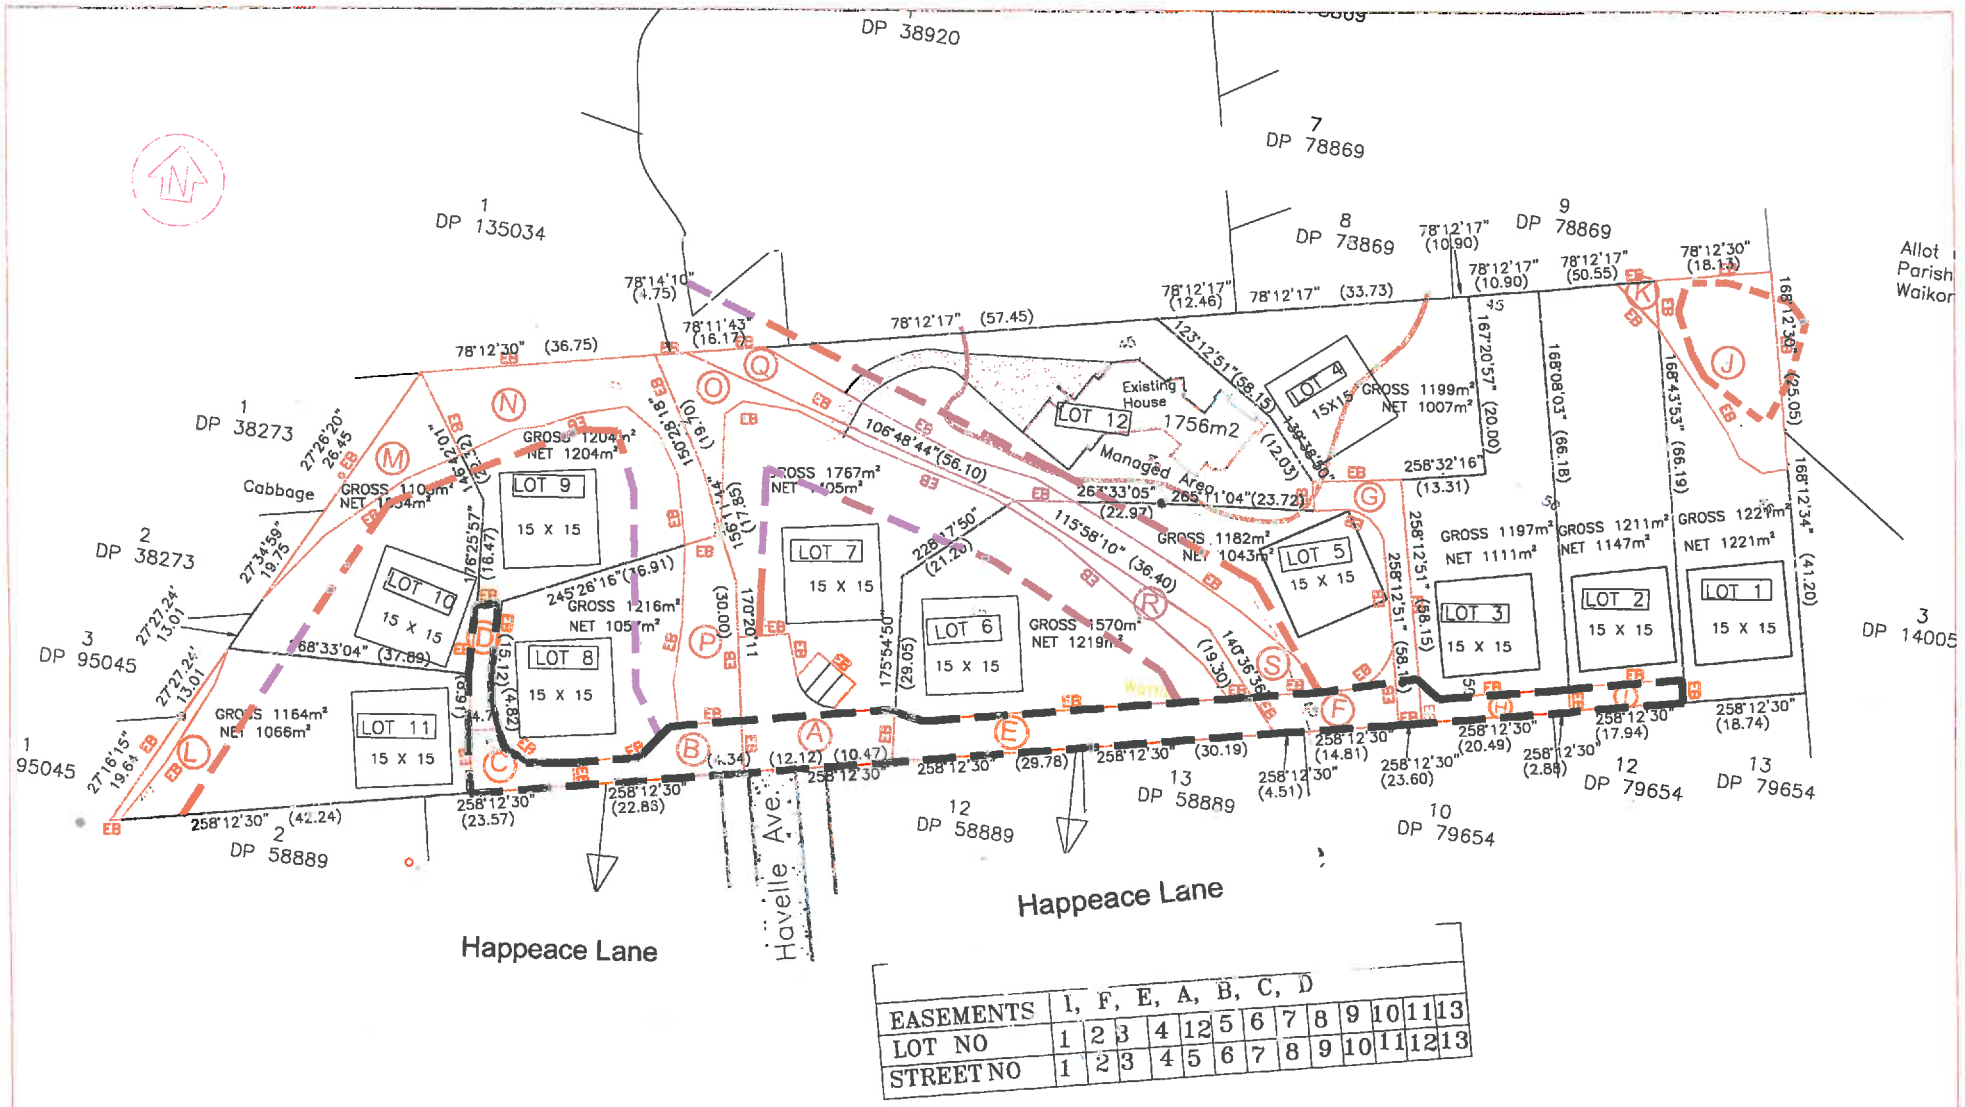

AMENDMENTS				
ISSUE	REVISION	BY	CHECK	DATE

DESIGNED	B. COULIBALY	DATE	AUG 2016
DRAWN	PM	DATE	AUG 2016
CHECKED		DATE	
APPROVED		DATE	

CBA CONSULTANTS
LAND - WATER - ENVIRONMENTAL ENGINEERS
21 Millais St., Grey Lynn, Auckland
Phone: (09)376-9668 ; (021)688-257
Email: engineers@cba-consultants.org

PROJECT NAME:	26 HAVELLE AVENUE, TITIRANGI
PLAN TITLE:	PRIVATE ROAD NAME

SCALE (A3): 1:200	FILE NO. 943	ISSUE A	SHEET 1
REFERENCE DRAWING N°	DWG NO. CBA943	OF 1	
CAD ARCHIVE: S:\CBA CONSULTANTS\PROJECT			