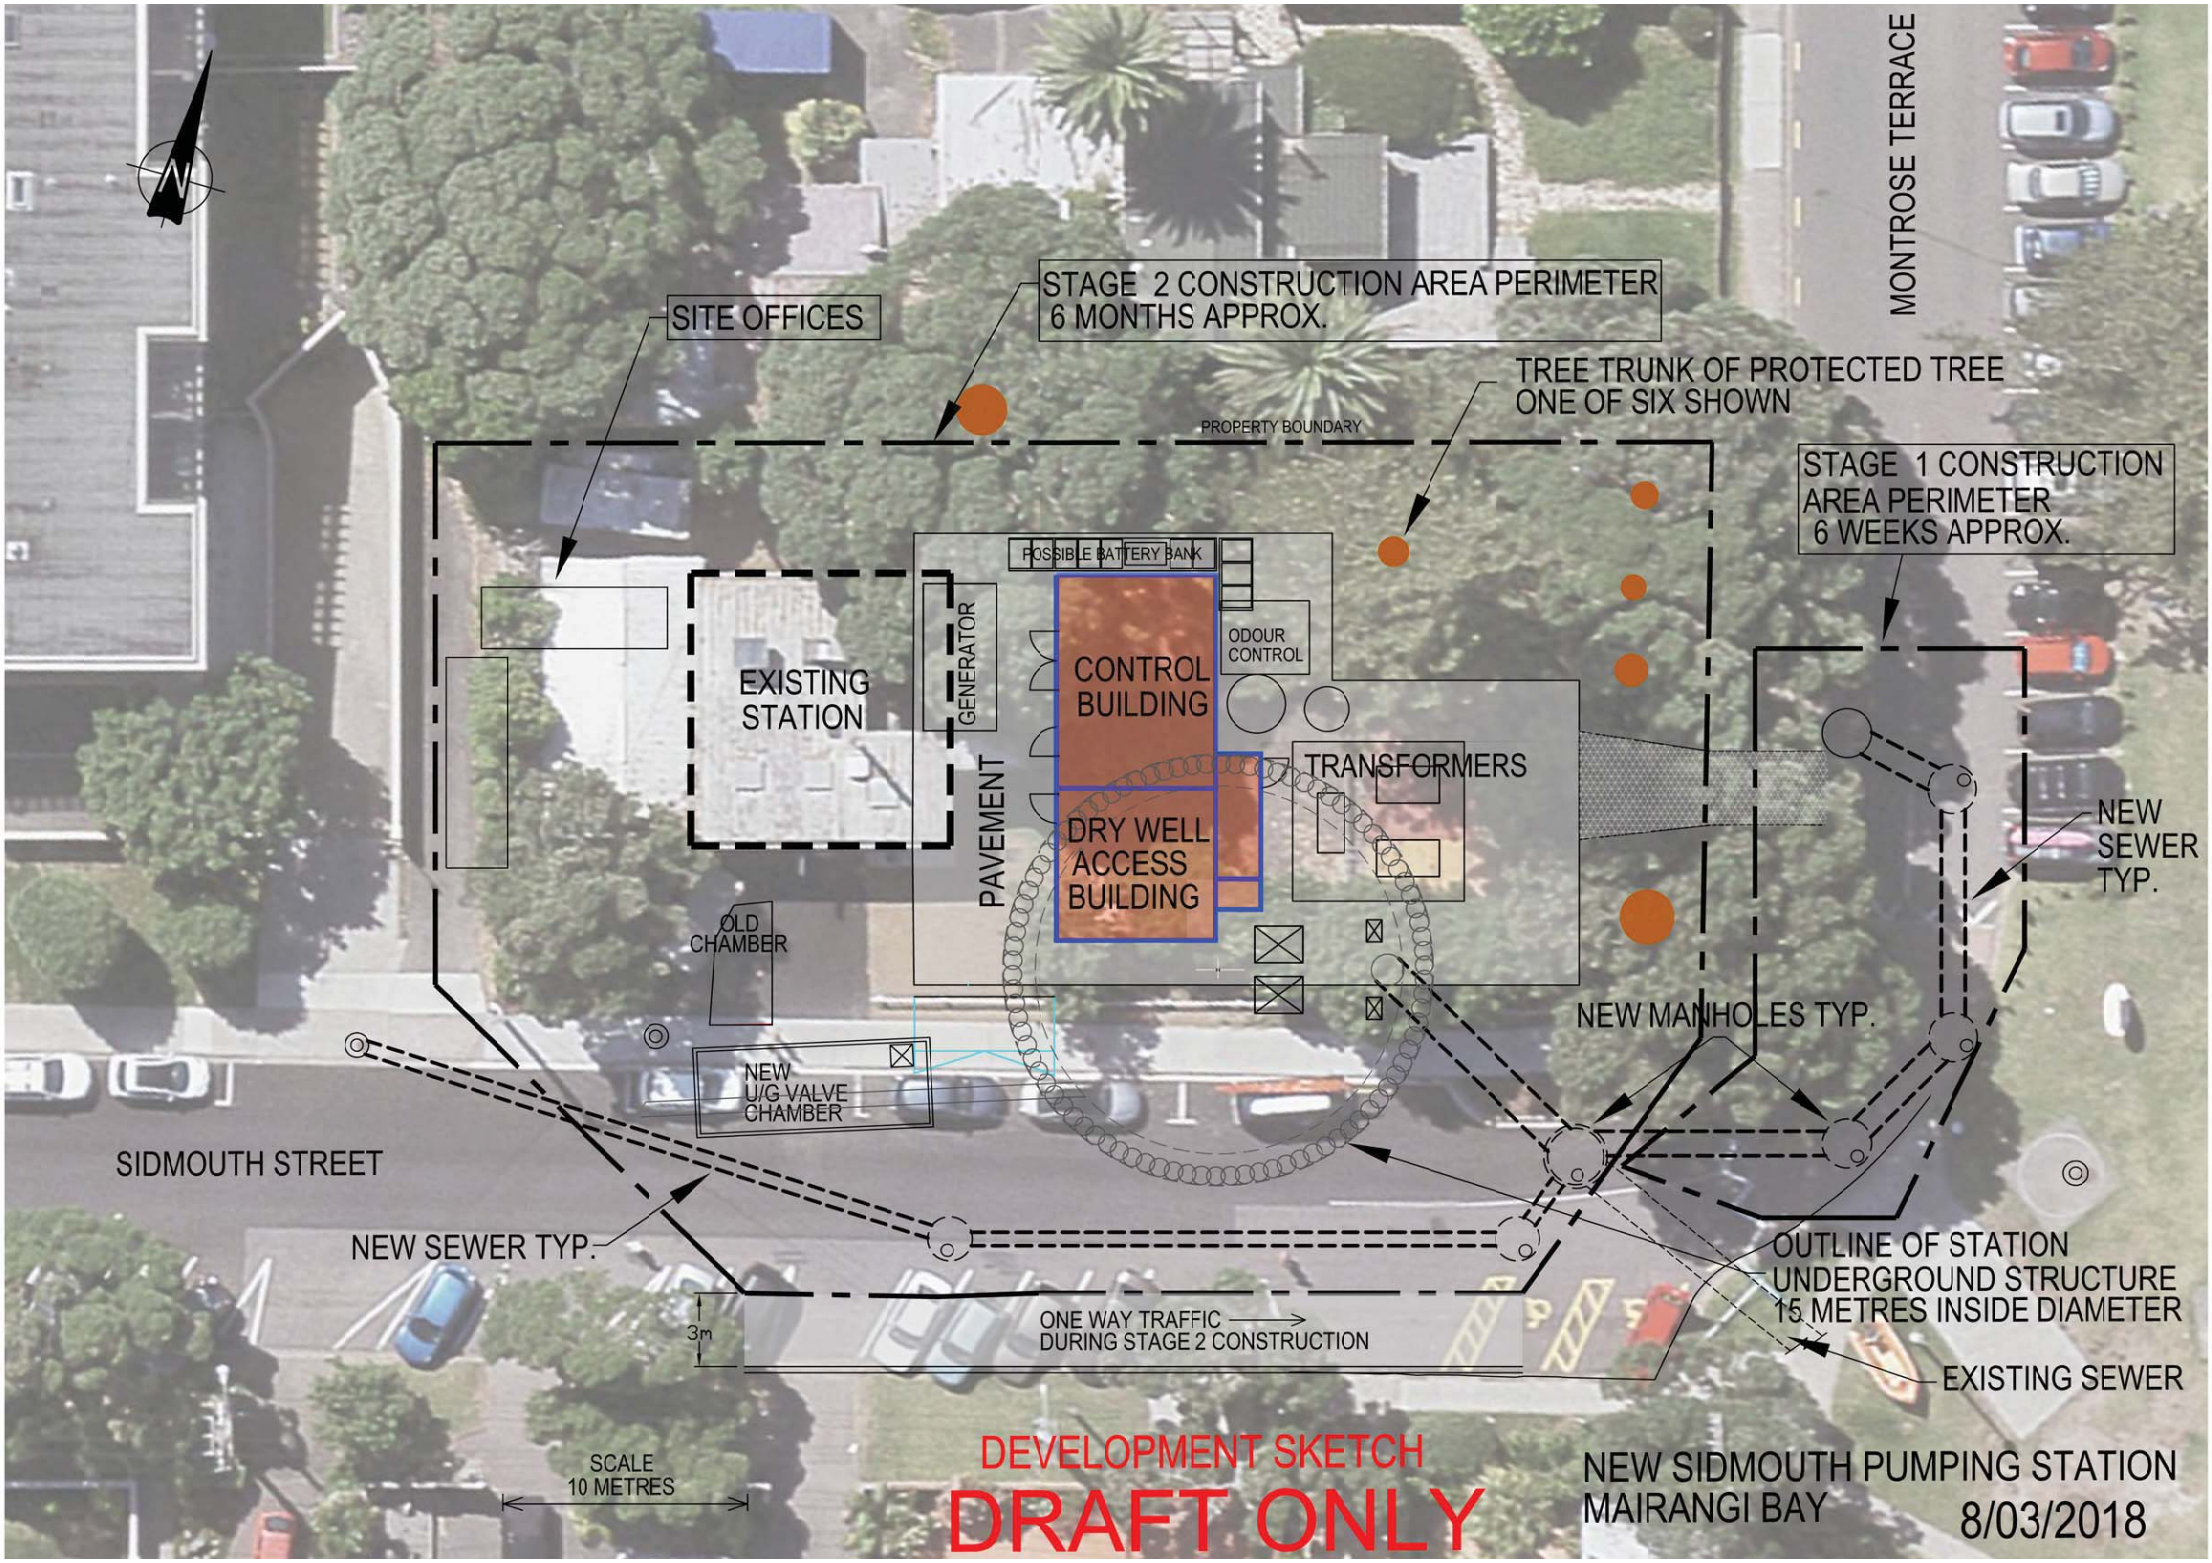
N
MONTROSE TERRACE
SITE OFFICES
STAGE 2 CONSTRUCTION AREA PERIMETER
6 MONTHS APPROX.
TREE TRUNK OF PROTECTED TREE
ONE OF SIX SHOWN
PROPERTY BOUNDARY
STAGE 1 CONSTRUCTION
AREA PERIMETER
6 WEEKS APPROX.
POSSIBLE BATTERY BANK
EXISTING
STATION
GENERATOR
CONTROL
BUILDING
ODOUR
CONTROL
TRANSFORMERS
PAVEMENT
DRY WELL
ACCESS
BUILDING
NEW
SEWER
TYP.
OLD
CHAMBER
NEW MANHOLES TYP.
NEW
U/G VALVE
CHAMBER
SIDMOUTH STREET
NEW SEWER TYP.
OUTLINE OF STATION
UNDERGROUND STRUCTURE
15 METRES INSIDE DIAMETER
3m
ONE WAY TRAFFIC
DURING STAGE 2 CONSTRUCTION
EXISTING SEWER
SCALE
10 METRES
DEVELOPMENT SKETCH
DRAFT ONLY
NEW SIDMOUTH PUMPING STATION
MAIRANGI BAY
8/03/2018