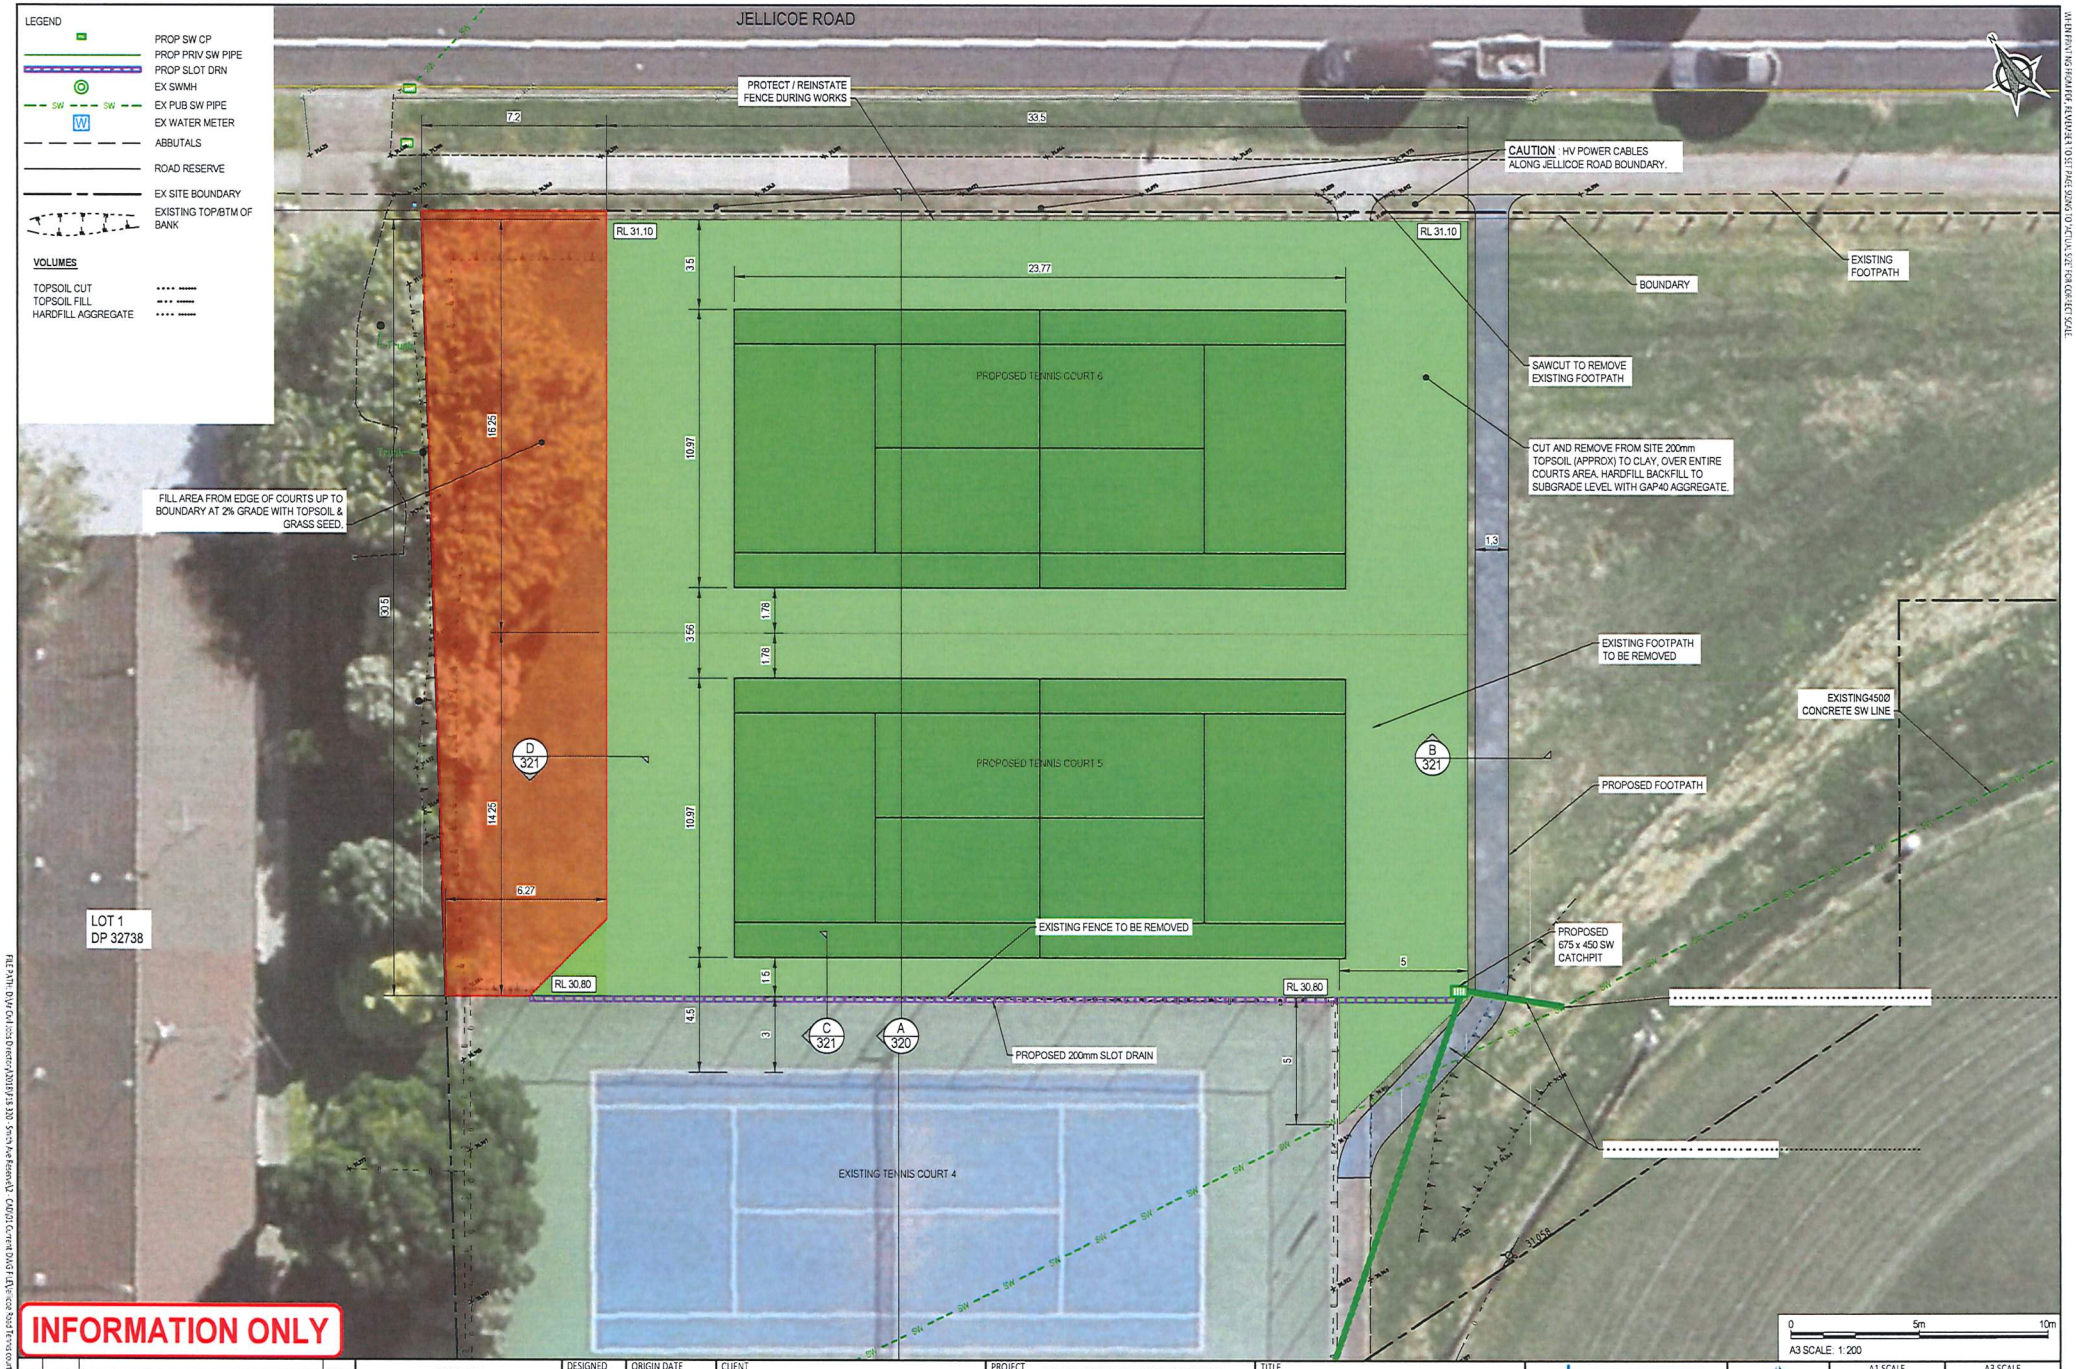

REV	DATE	AMENDMENT	DRAWN
A	29.10.19	FOR CONSENT	SML

COPYRIGHT
ALL RIGHTS RESERVED - NO PART OF THIS DOCUMENT MAY BE REPRODUCED IN ANY FORM WITHOUT WRITTEN APPROVAL FROM AR ASSOCIATES CONSULTING LIMITED

DESIGNED	ORIGIN DATE
PM	29.10.19
DRAWN	CHECKED
SML	

CLIENT: Auckland Council

PROJECT: PROPOSED TENNIS COURTS JELLICOE PARK JELLICOE ROAD, MANUREWA

TITLE: PROPOSED LAYOUT PLAN COURTS 5 & 6

AR & ASSOCIATES CIVIL | ENVIRONMENT | PLANNING
PO Box 65 576 Mairangi Bay, Auckland 0754
p. (09) 486 0774 f. (09) 486 0776 m. 0275 427 266
enquiries@arassociates.co.nz www.arassociates.co.nz

ACENZ

A1 SCALE	A3 SCALE
1:100	1:200

JOB No.	DWG No.	REVISION
P18-320	JR-301	A

PRINTED: 5/11/2019 10:59:46 AM

WHEN PRINTED FROM PDF REVIEW SET TO 'ACTUAL SIZE' FOR CORRECT SCALE.
FILE PATH: D:\AR Civil Projects\2018\P18320 - Tennis Area Review\2 - CAD\21 Current DWG Files\Jellicoe Road Tennis Courts.rvt P18 320 R.dwg